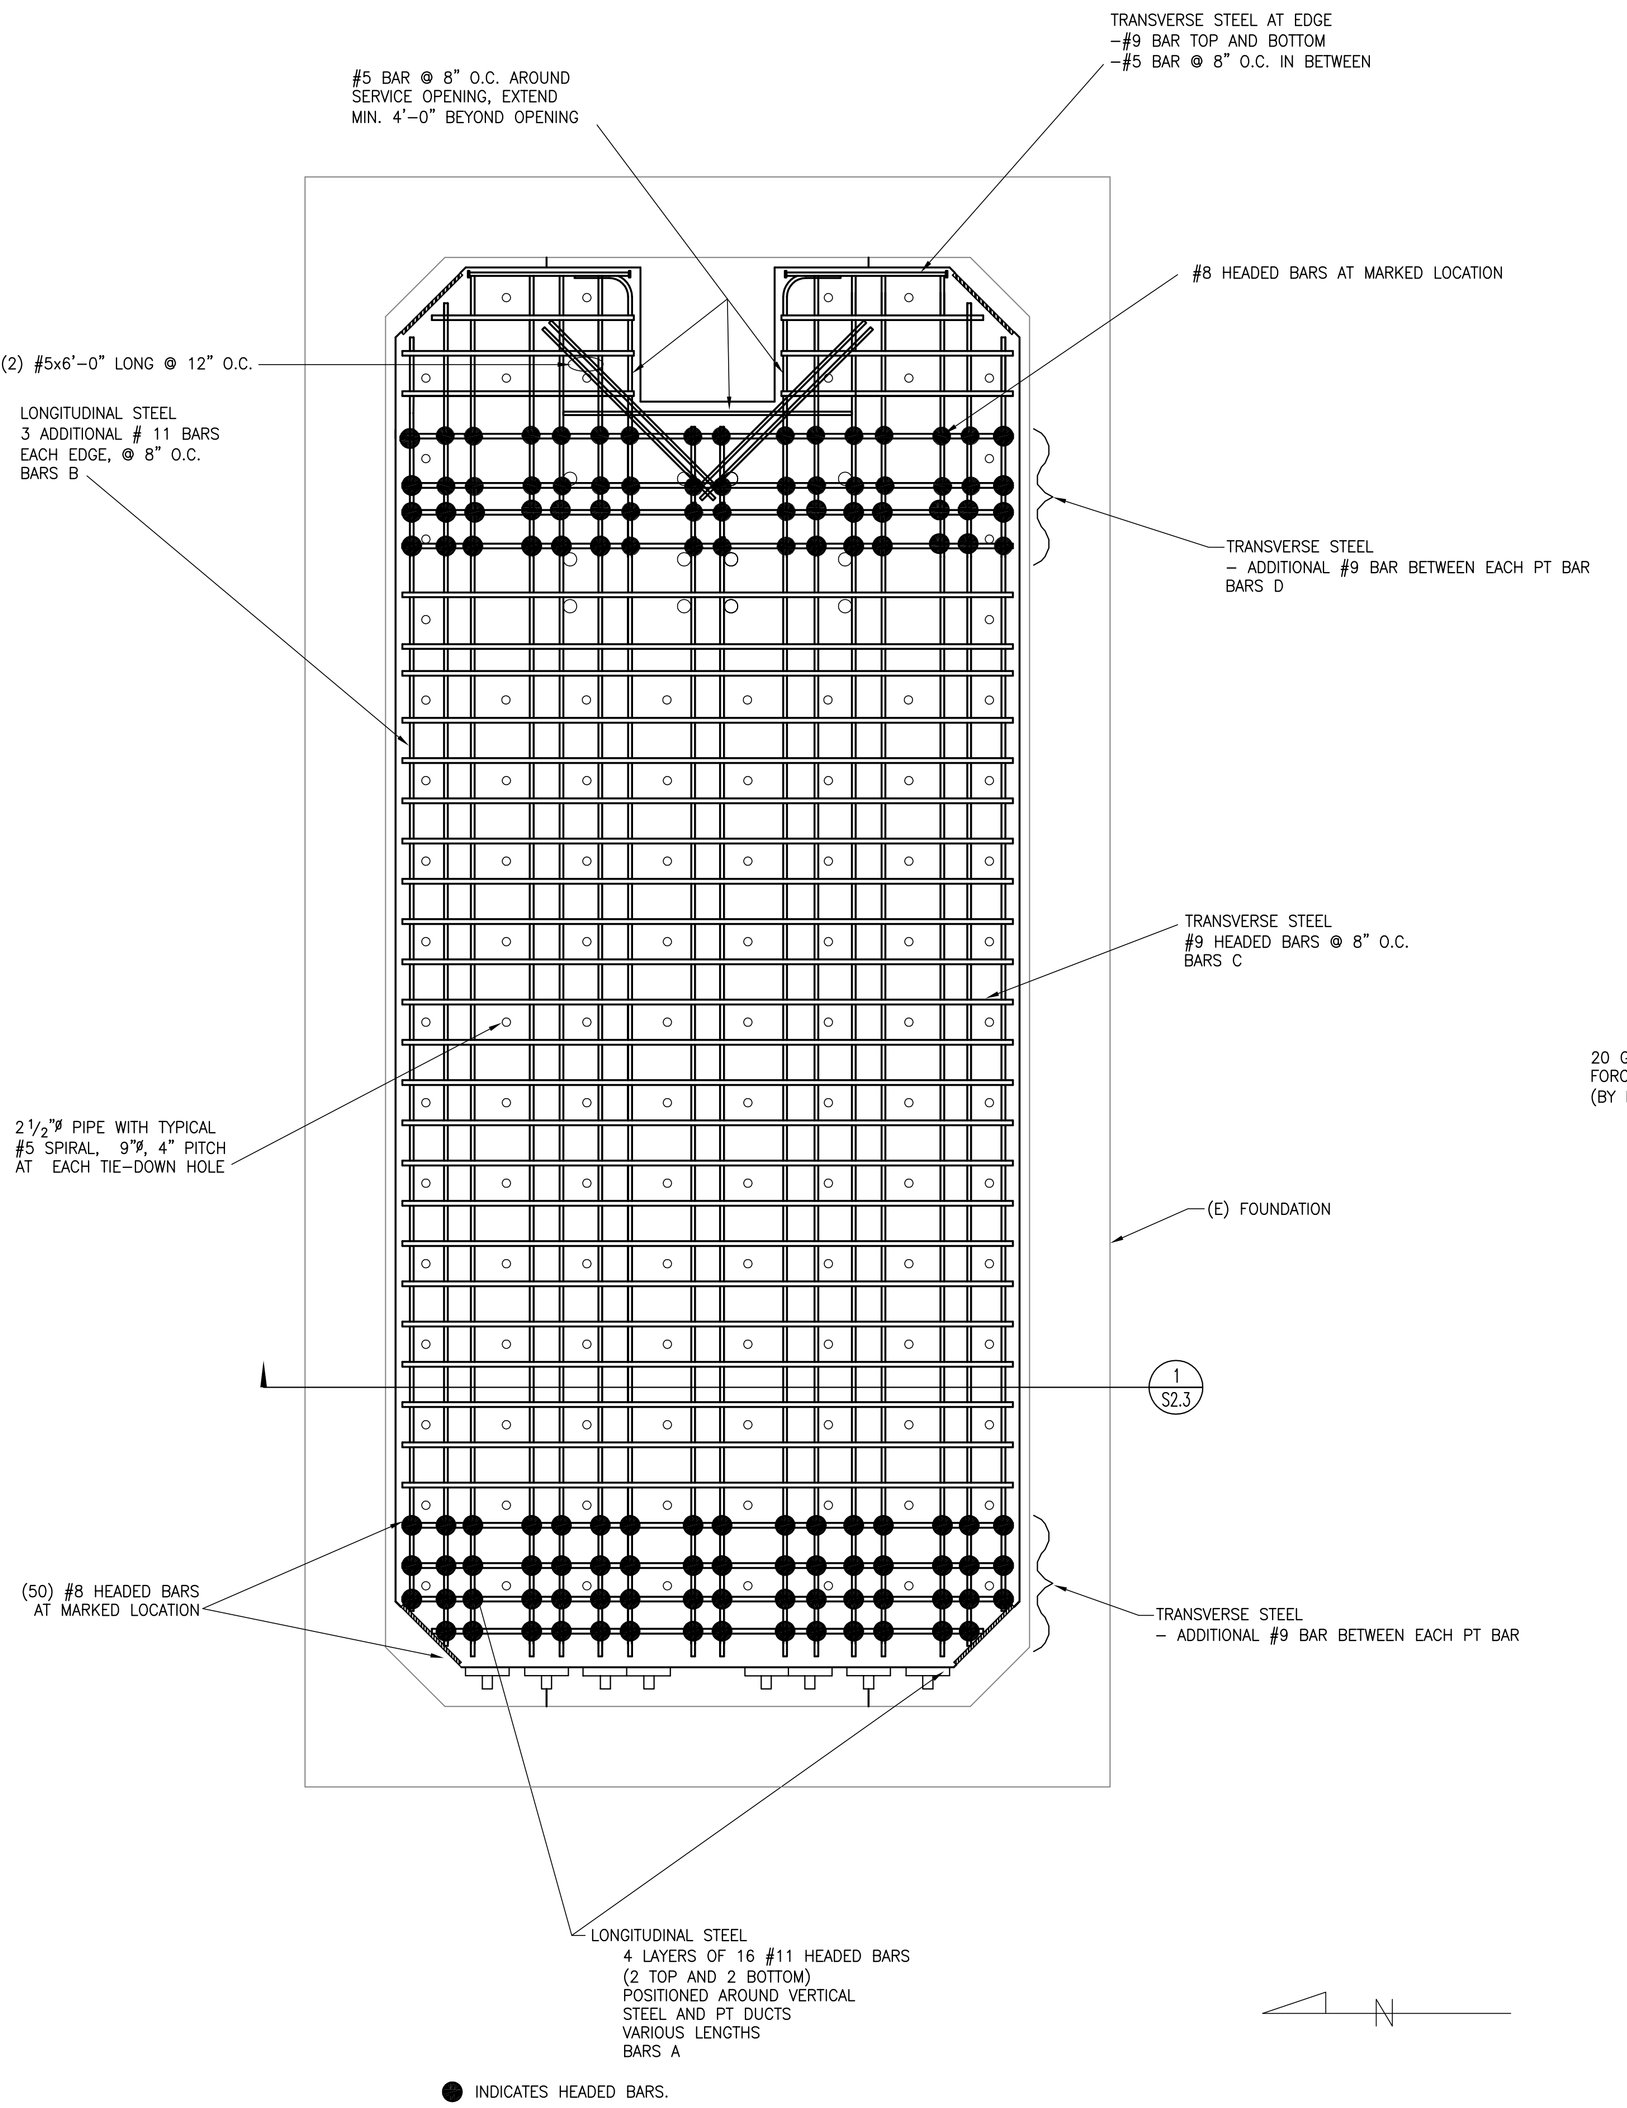

1 PLAN VIEW OF ISOLATED SLAB REINFORCEMENT
3/8"=1'-0"

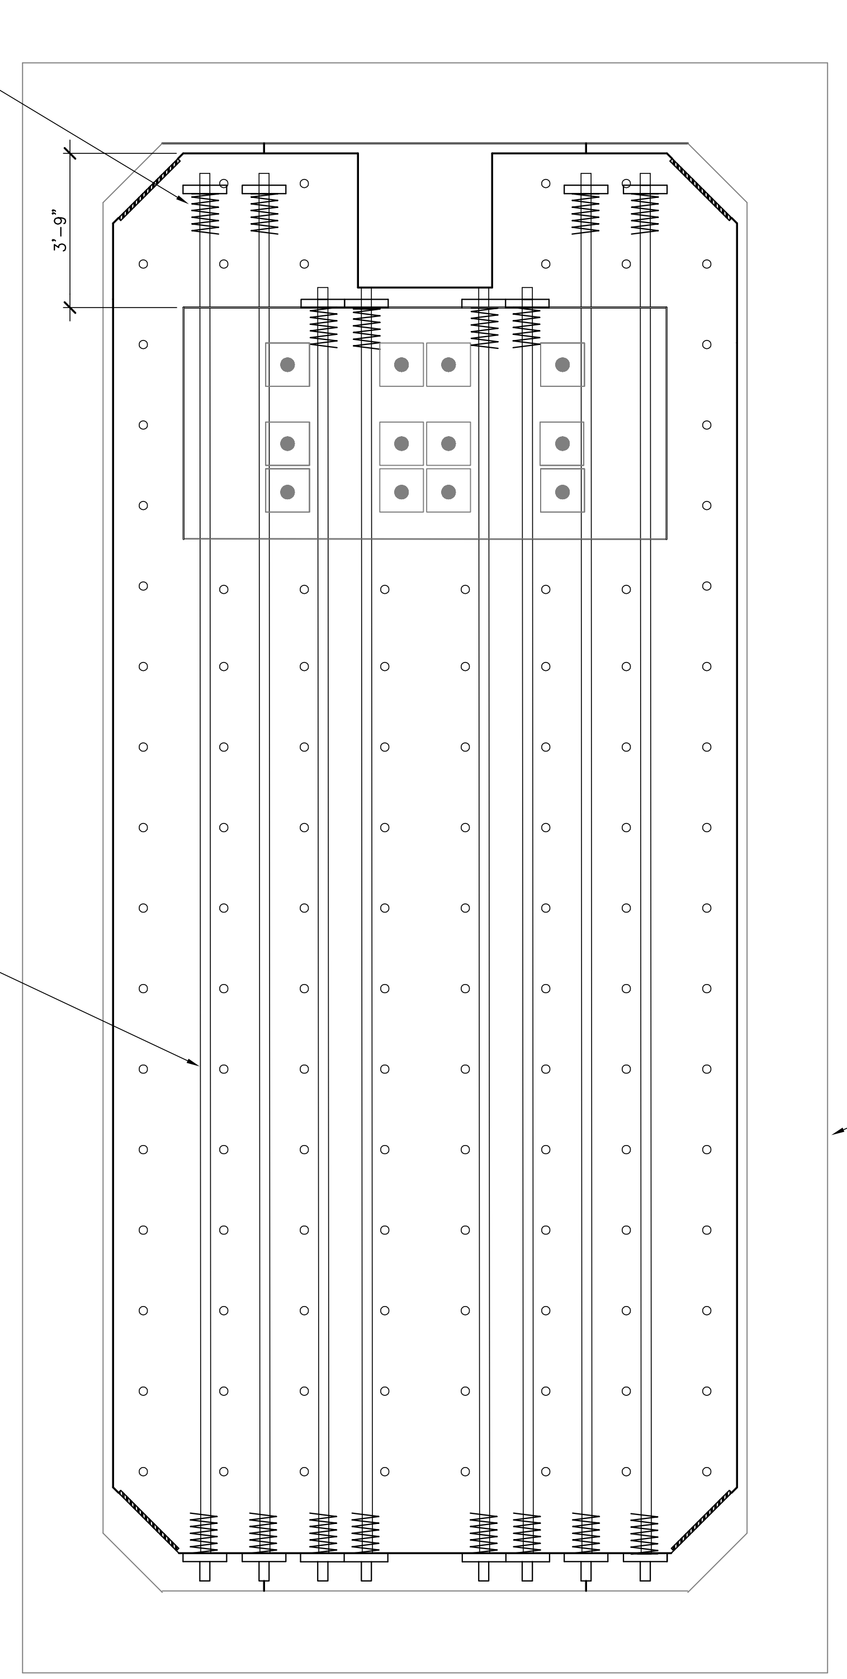

2 PLAN VIEW OF ISOLATED SLAB POST-TENSIONING

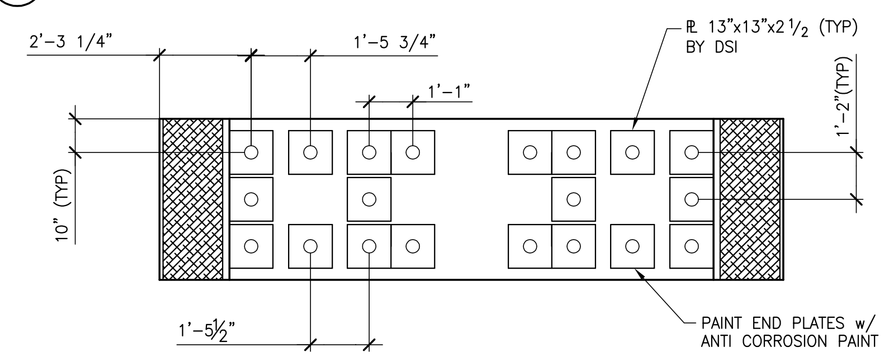

3 ELEVATION VIEW OF ANCHORAGE ZONE, SECTION 1-1 (FOUNDATION OMITTED BY CLARITY)
3/8"=1'-0"

POWELL LAB/CAMP ELLIOTT FIELD STATION
ISOLATED BLAST SLAB

NO	DATE	REVISIONS

UCSD
UNIVERSITY OF CALIFORNIA, SAN DIEGO
OFFICE OF FACILITIES DESIGN AND CONSTRUCTION
LA JOLLA - CALIFORNIA 92093-0916 - (619) 534-2177

PROJECT NO. 104017
DATE: APRIL 12, 2004

S2.2